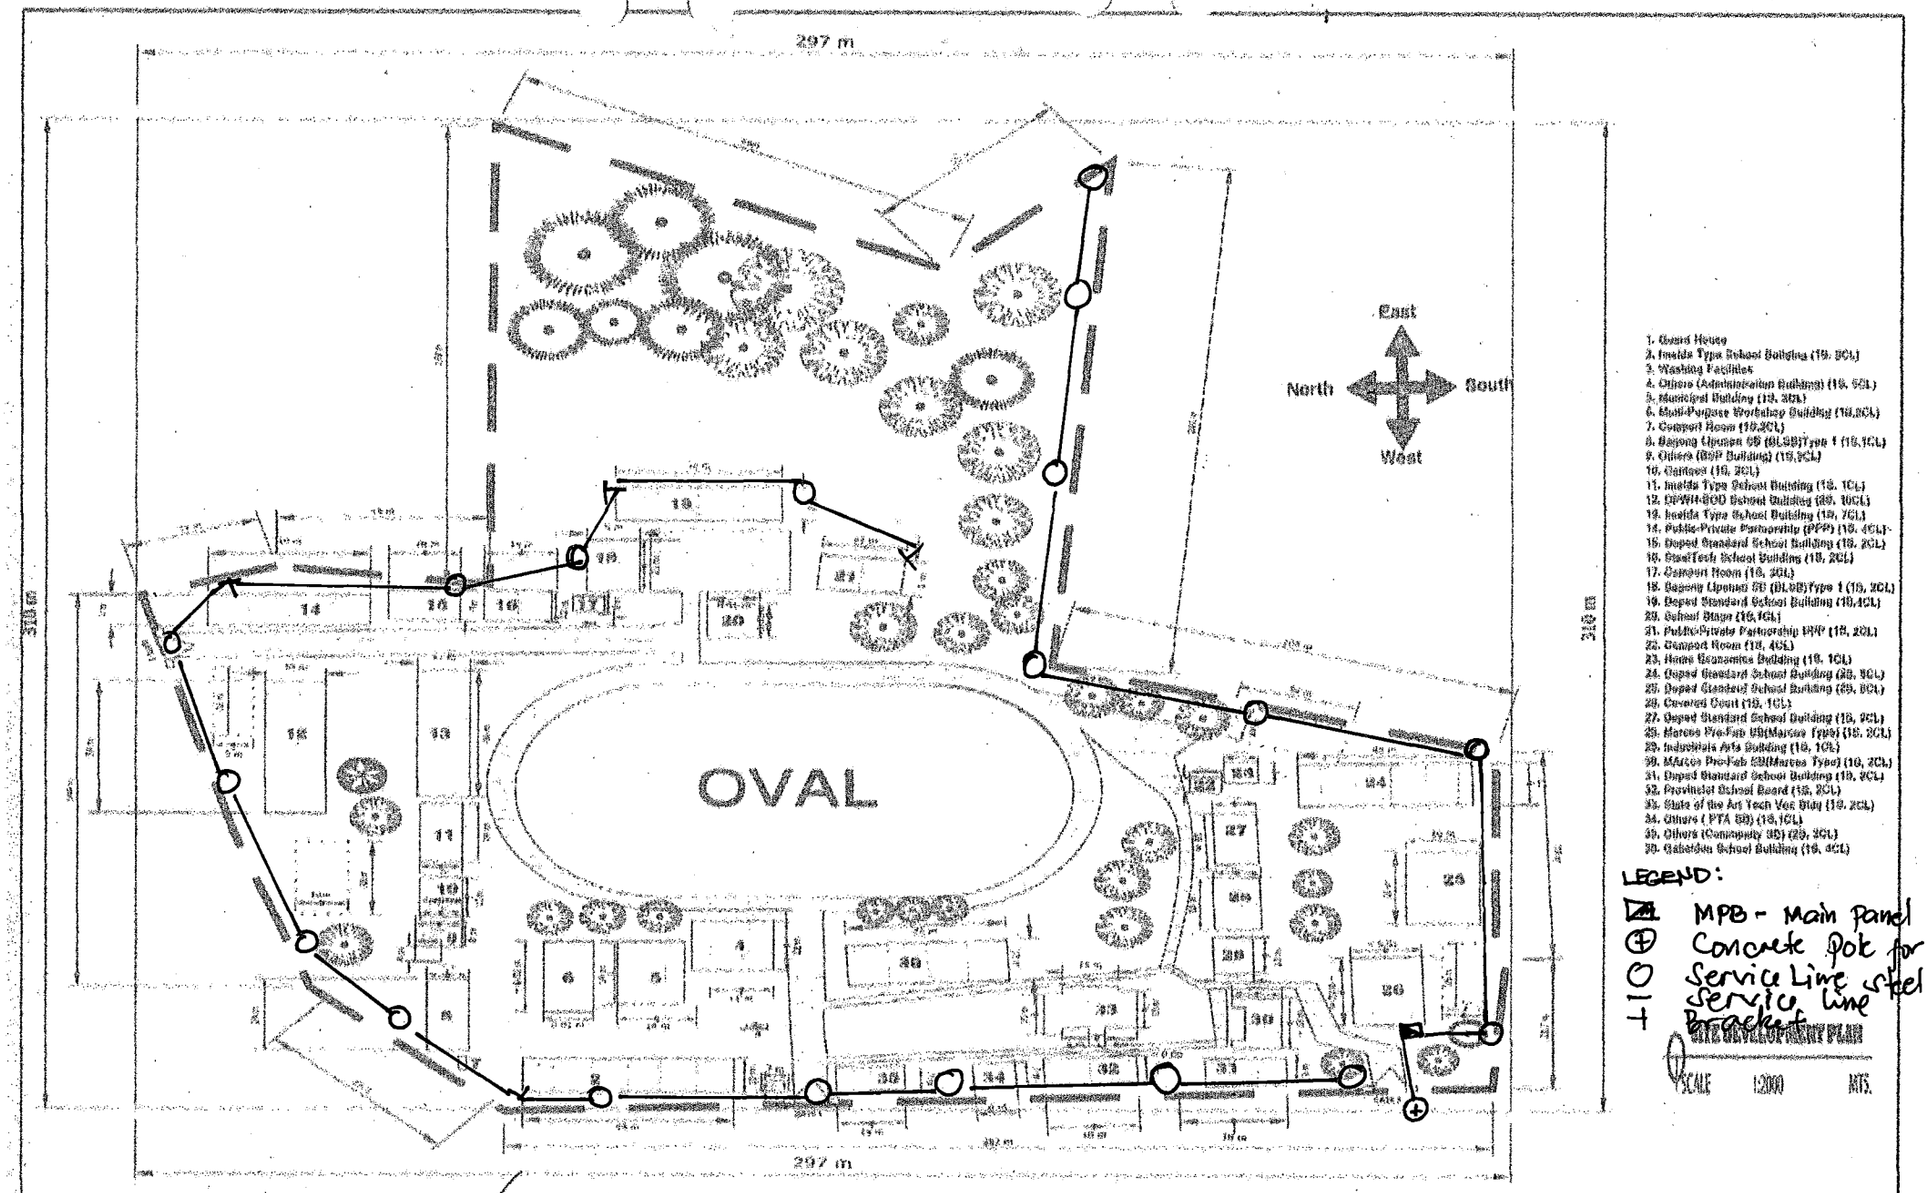

1. Guard House
2. Imelda Type School Building (19, 3CL)
3. Washing Facilities
4. Others (Administration Building) (19, 5CL)
5. Municipal Building (19, 3CL)
6. Multi-Purpose Workshop Building (19,8CL)
7. Canteen Room (19,2CL)
8. Bagong Lipunan SB (BLSB)Type 1 (19,1CL)
9. Others (BSP Building) (19,2CL)
10. Canteen (19, 2CL)
11. Imelda Type School Building (19, 1CL)
12. DPWH-SOD School Building (19, 10CL)
13. Imelda Type School Building (19, 7CL)
14. Public-Private Partnership (PPP) (19, 4CL)
15. Dep-ed Standard School Building (19, 2CL)
16. SteelTech School Building (19, 2CL)
17. Canteen Room (19, 3CL)
18. Bagong Lipunan SB (BLSB)Type 1 (19, 2CL)
19. Dep-ed Standard School Building (19,4CL)
20. School Stage (19,1CL)
21. Public-Private Partnership PPP (19, 2CL)
22. Canteen Room (19, 4CL)
23. Home Economics Building (19, 1CL)
24. Dep-ed Standard School Building (19, 3CL)
25. Dep-ed Standard School Building (19, 8CL)
26. Covered Court (19, 1CL)
27. Dep-ed Standard School Building (19, 2CL)
28. Marcos Pre-Fab EB(Marcos Type) (19, 2CL)
29. Individual Arts Building (19, 1CL)
30. Marcos Pre-Fab EB(Marcos Type) (19, 3CL)
31. Dep-ed Standard School Building (19, 2CL)
32. Provincial School Board (19, 2CL)
33. Shop of the Art Tech Voc Bldg (19, 2CL)
34. Others (PTA SB) (19,1CL)
35. Others (Community SB) (19, 3CL)
36. Gabaldon School Building (19, 4CL)

LEGEND:

- MPB - Main Panel Board
- Concrete Pole for transformer
- Service Line steel pole
- Service Line Bracket

SITE DEVELOPMENT PLAN

SCALE 1:200 MTS.

DepED	SUBMITTED BY:	SUBMITTED BY:	RECOMMENDING APPROVAL:	APPROVED BY:	
SALAY NATIONAL HIGH SCHOOL	JEM B. CAMBRANO	PRESENTACION P. ALARBA	[illegible]	CHERRY MAE L. LIMBACO, Ph.D. CESO V	SITE DEVELOPMENT PLAN
	[illegible]	[illegible]	[illegible]	[illegible]	