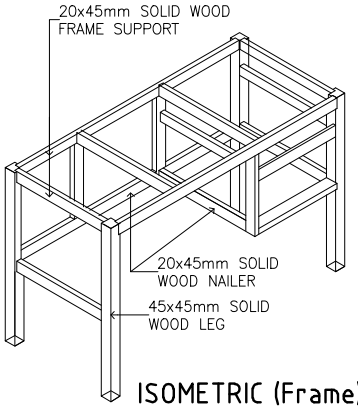

ISOMETRIC (Frame)

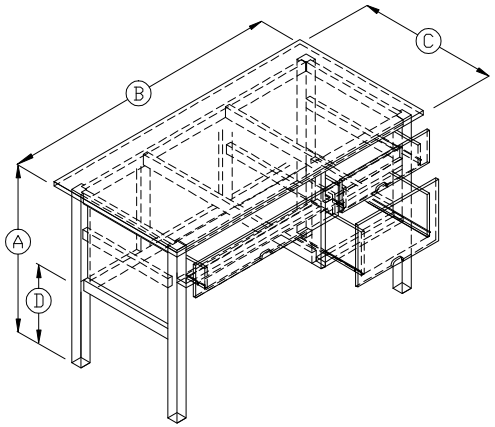

ISOMETRIC

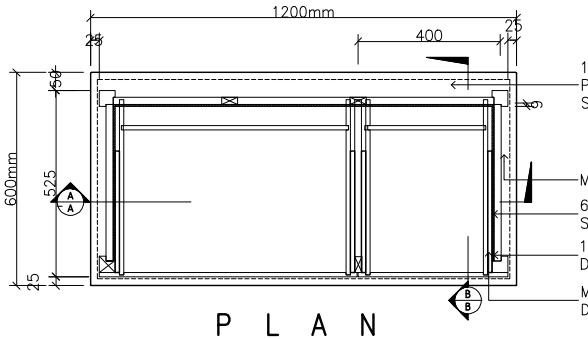

P L A N
SCALE: 1:20mts.

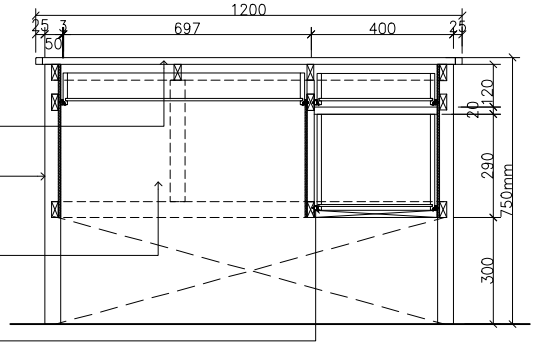

SECTION A A
SCALE: 1:20mts

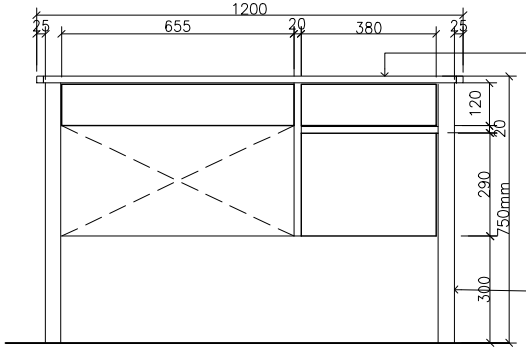

FRONT ELEVATION
SCALE: 1:20mts

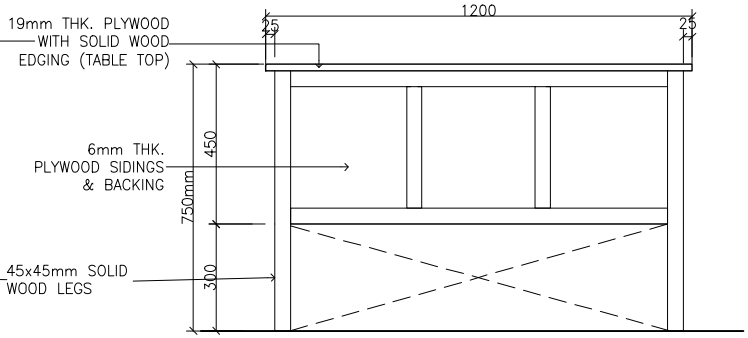

REAR ELEVATION
SCALE: 1:20mts

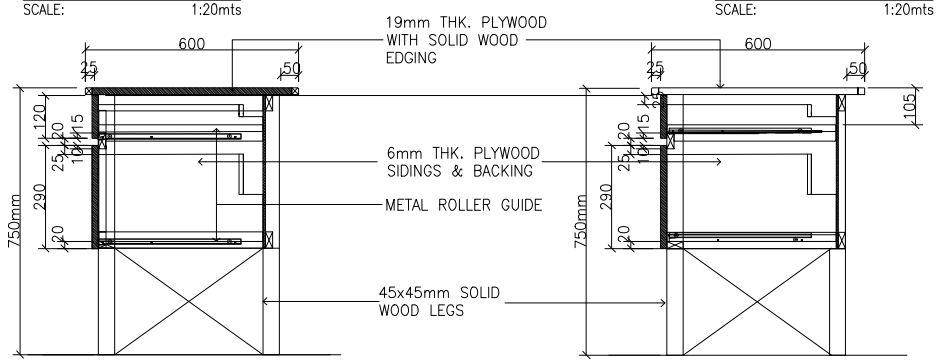

SECTION B B
SCALE: 1:20mts

SIDE ELEVATION
SCALE: 1:20mts

REPUBLIC OF THE PHILIPPINES
DepED
DEPARTMENT OF EDUCATION
PHYSICAL FACILITIES AND SCHOOLS ENGINEERING DIVISION
MERALCO AVENUE, PASIG CITY

PROJECT TITLE :

DESIGN OF CLASSROOM
TEACHER'S TABLE
(ALL WOOD)

PREPARED ON : CY 07-19-2010

SHEET NO: 1 / 2